PLAN SHOWING THE PROPOSED RESIDENTIAL LAYOUT IN SY.NO'S.659 to 662, 664 to 685, 687, 690 to 694, 697 to 702, 710, 712, 714 to 718, 720, 721 to 726 OF CHERIYAL (V), KANDI (M), SANGAREDDY (D)

BELONGING TO : Sri. Y. Murali Mohan Reddy & Others

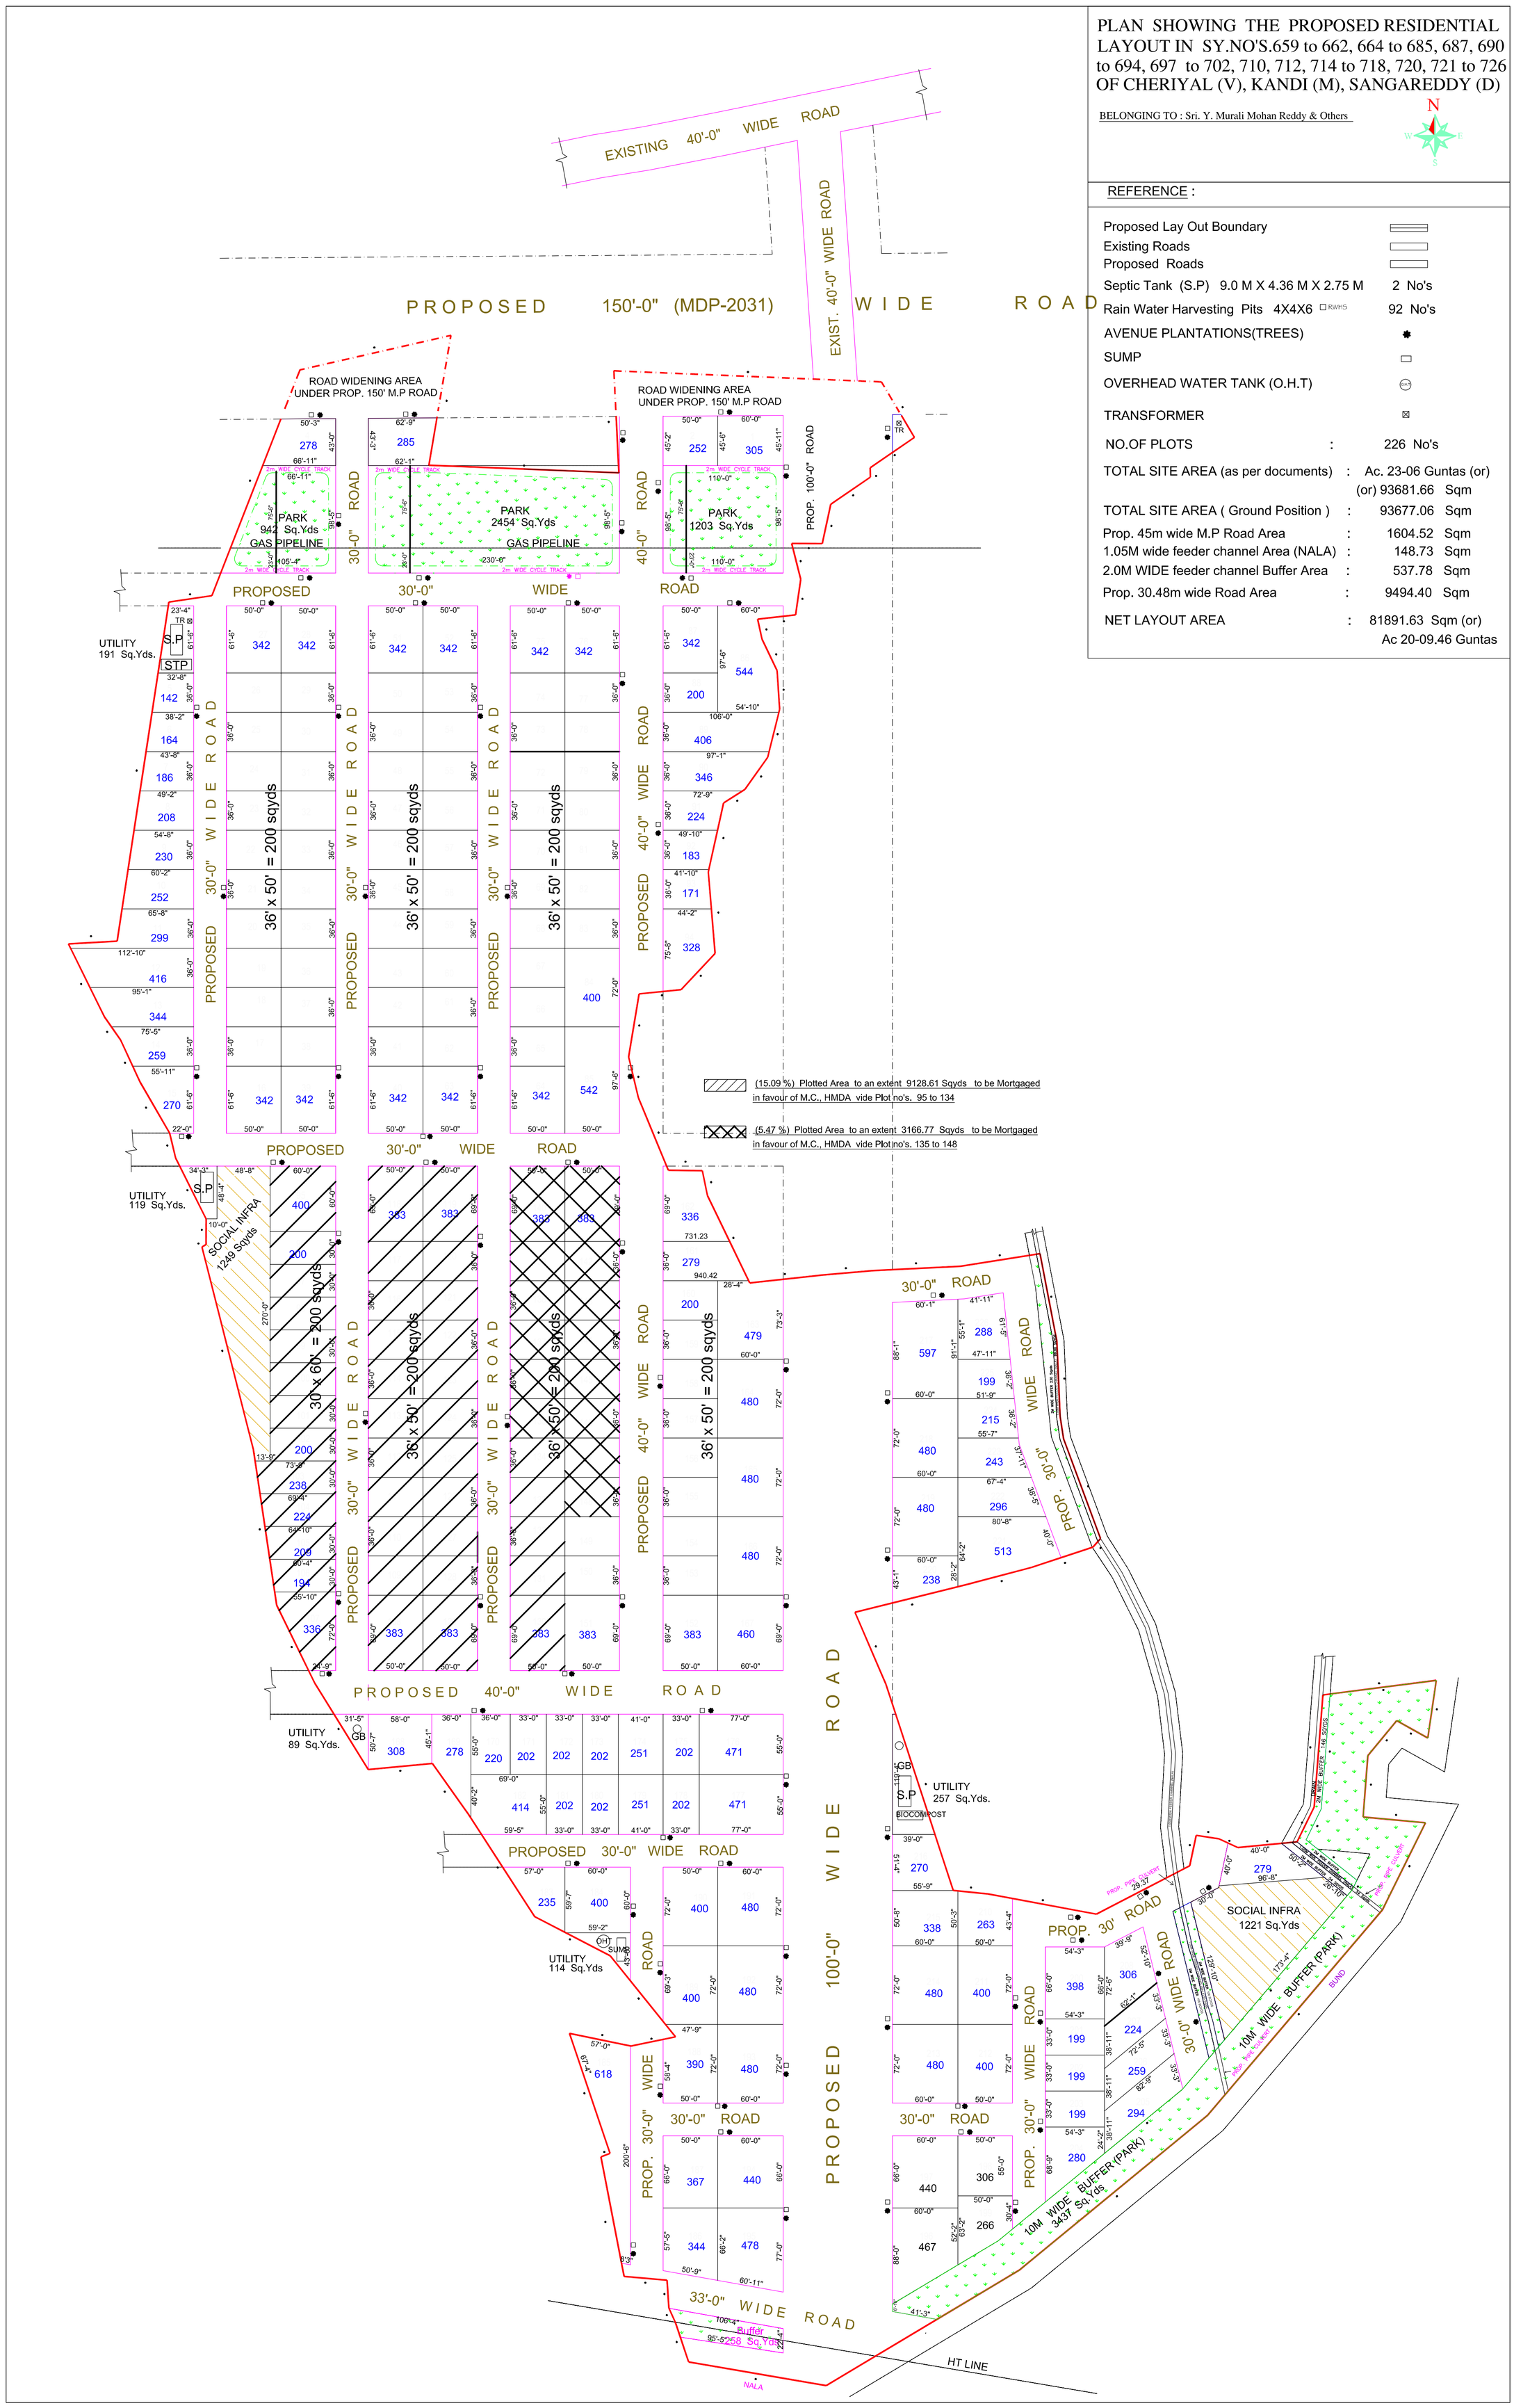

(15.09 %) Plotted Area to an extent 9128.61 Sqyds to be Mortgaged in favour of M.C., HMDA vide Plot no's. 95 to 134

(5.47 %) Plotted Area to an extent 3166.77 Sqyds to be Mortgaged in favour of M.C., HMDA vide Plot no's. 135 to 148

REFERENCE :

Proposed Lay Out Boundary	
Existing Roads	
Proposed Roads	
Septic Tank (S.P) 9.0 M X 4.36 M X 2.75 M	2 No's
Rain Water Harvesting Pits 4X4X6 RWH5	92 No's
AVENUE PLANTATIONS(TREES)	
SUMP	
OVERHEAD WATER TANK (O.H.T)	
TRANSFORMER	
NO.OF PLOTS :	226 No's
TOTAL SITE AREA (as per documents) :	Ac. 23-06 Guntas (or) (or) 93681.66 Sqm
TOTAL SITE AREA (Ground Position) :	93677.06 Sqm
Prop. 45m wide M.P Road Area :	1604.52 Sqm
1.05M wide feeder channel Area (NALA) :	148.73 Sqm
2.0M WIDE feeder channel Buffer Area :	537.78 Sqm
Prop. 30.48m wide Road Area :	9494.40 Sqm
NET LAYOUT AREA :	81891.63 Sqm (or) Ac 20-09.46 Guntas